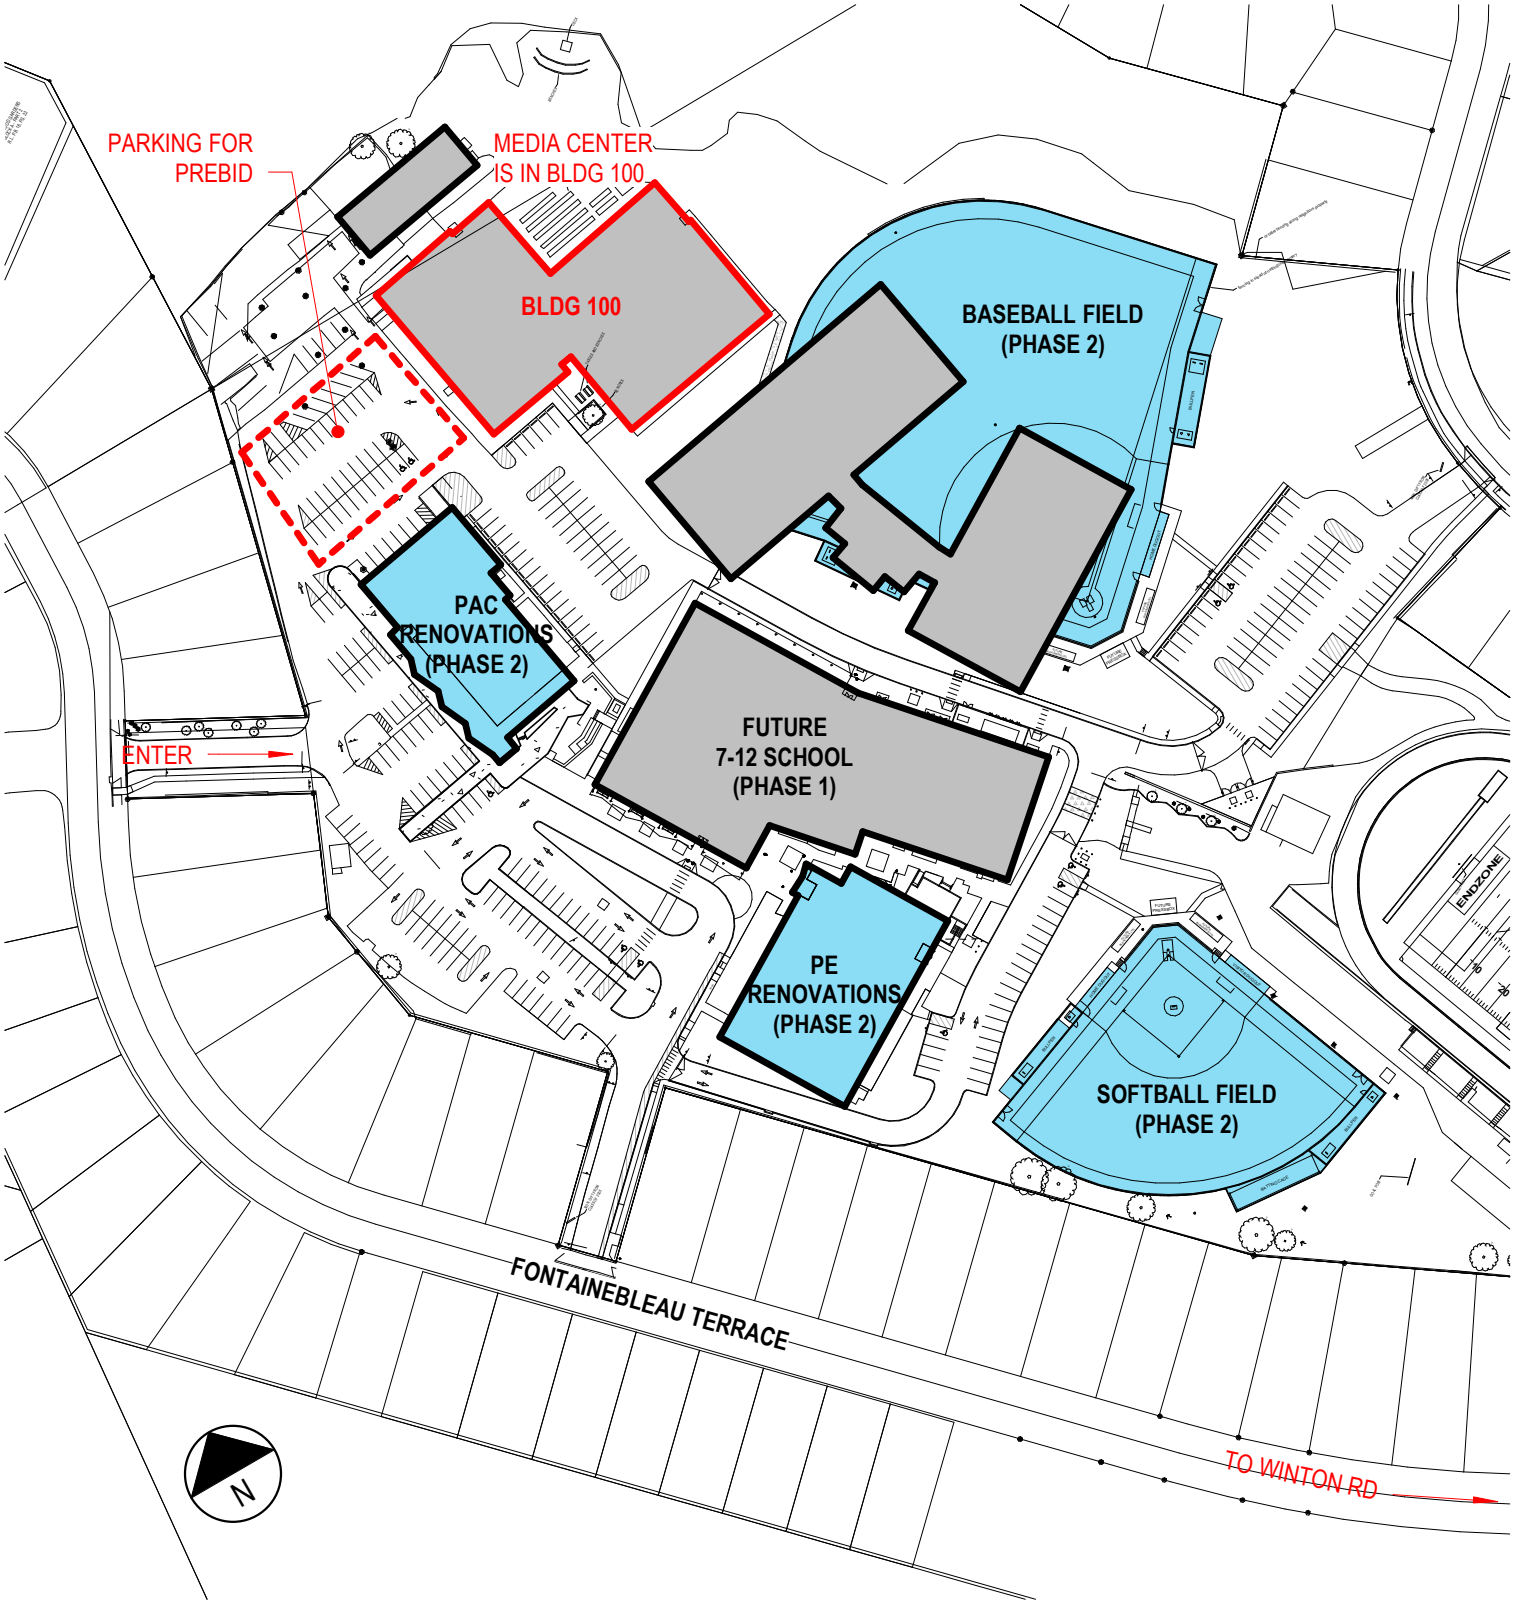

A

OCTOBER 5, 2026

CAMPUS

SCALE : 1" = 160'-0"

FINNEYTOWN LOCAL SCHOOL DISTRICT

elevar DESIGN GROUP